EXISTING

VILLAGE HALL

REMOVE EXISTING COPING STONE - REPLACE WITH CORNICE AS PROPOSED

REMOVE EXISTING 2ND STORY WINDOWS
RECONSTRUCT WINDOWS AS PROPOSED - W/ DBL. HUNG WINDOWS

REMOVE EXISTING WOOD PANELING, WINDOWS, AND SIGN - RECONSTRUCT AS PROPOSED

REMOVE DATE STONE AND PLACE IN ORIGINAL POSITION IN RECONSTRUCTED PEDIMENT AS PROPOSED

REMOVE WOOD PANELING - RECONSTRUCT TRANSOM'S AS PROPOSED

REFINISH EXISTING DOOR - NATURAL FINISH & BRASS HARDWARE
REMOVE EXISTING METAL DOOR, REPLACE W/ WOOD DOOR

We believe that the Village of Mishicot and its surrounding area has a great deal to offer to its citizens as well as the general public outside of our area.

The aim of this group is to identify, maintain and enhance the existing assets in our area, to promote the development of additional assets by outside interests and the public at large.

We believe that such an effort will result in the enhancement of our community in terms of personal and civic pride, as well as economic growth and develpment.

PROPOSED

VILLAGE HALL

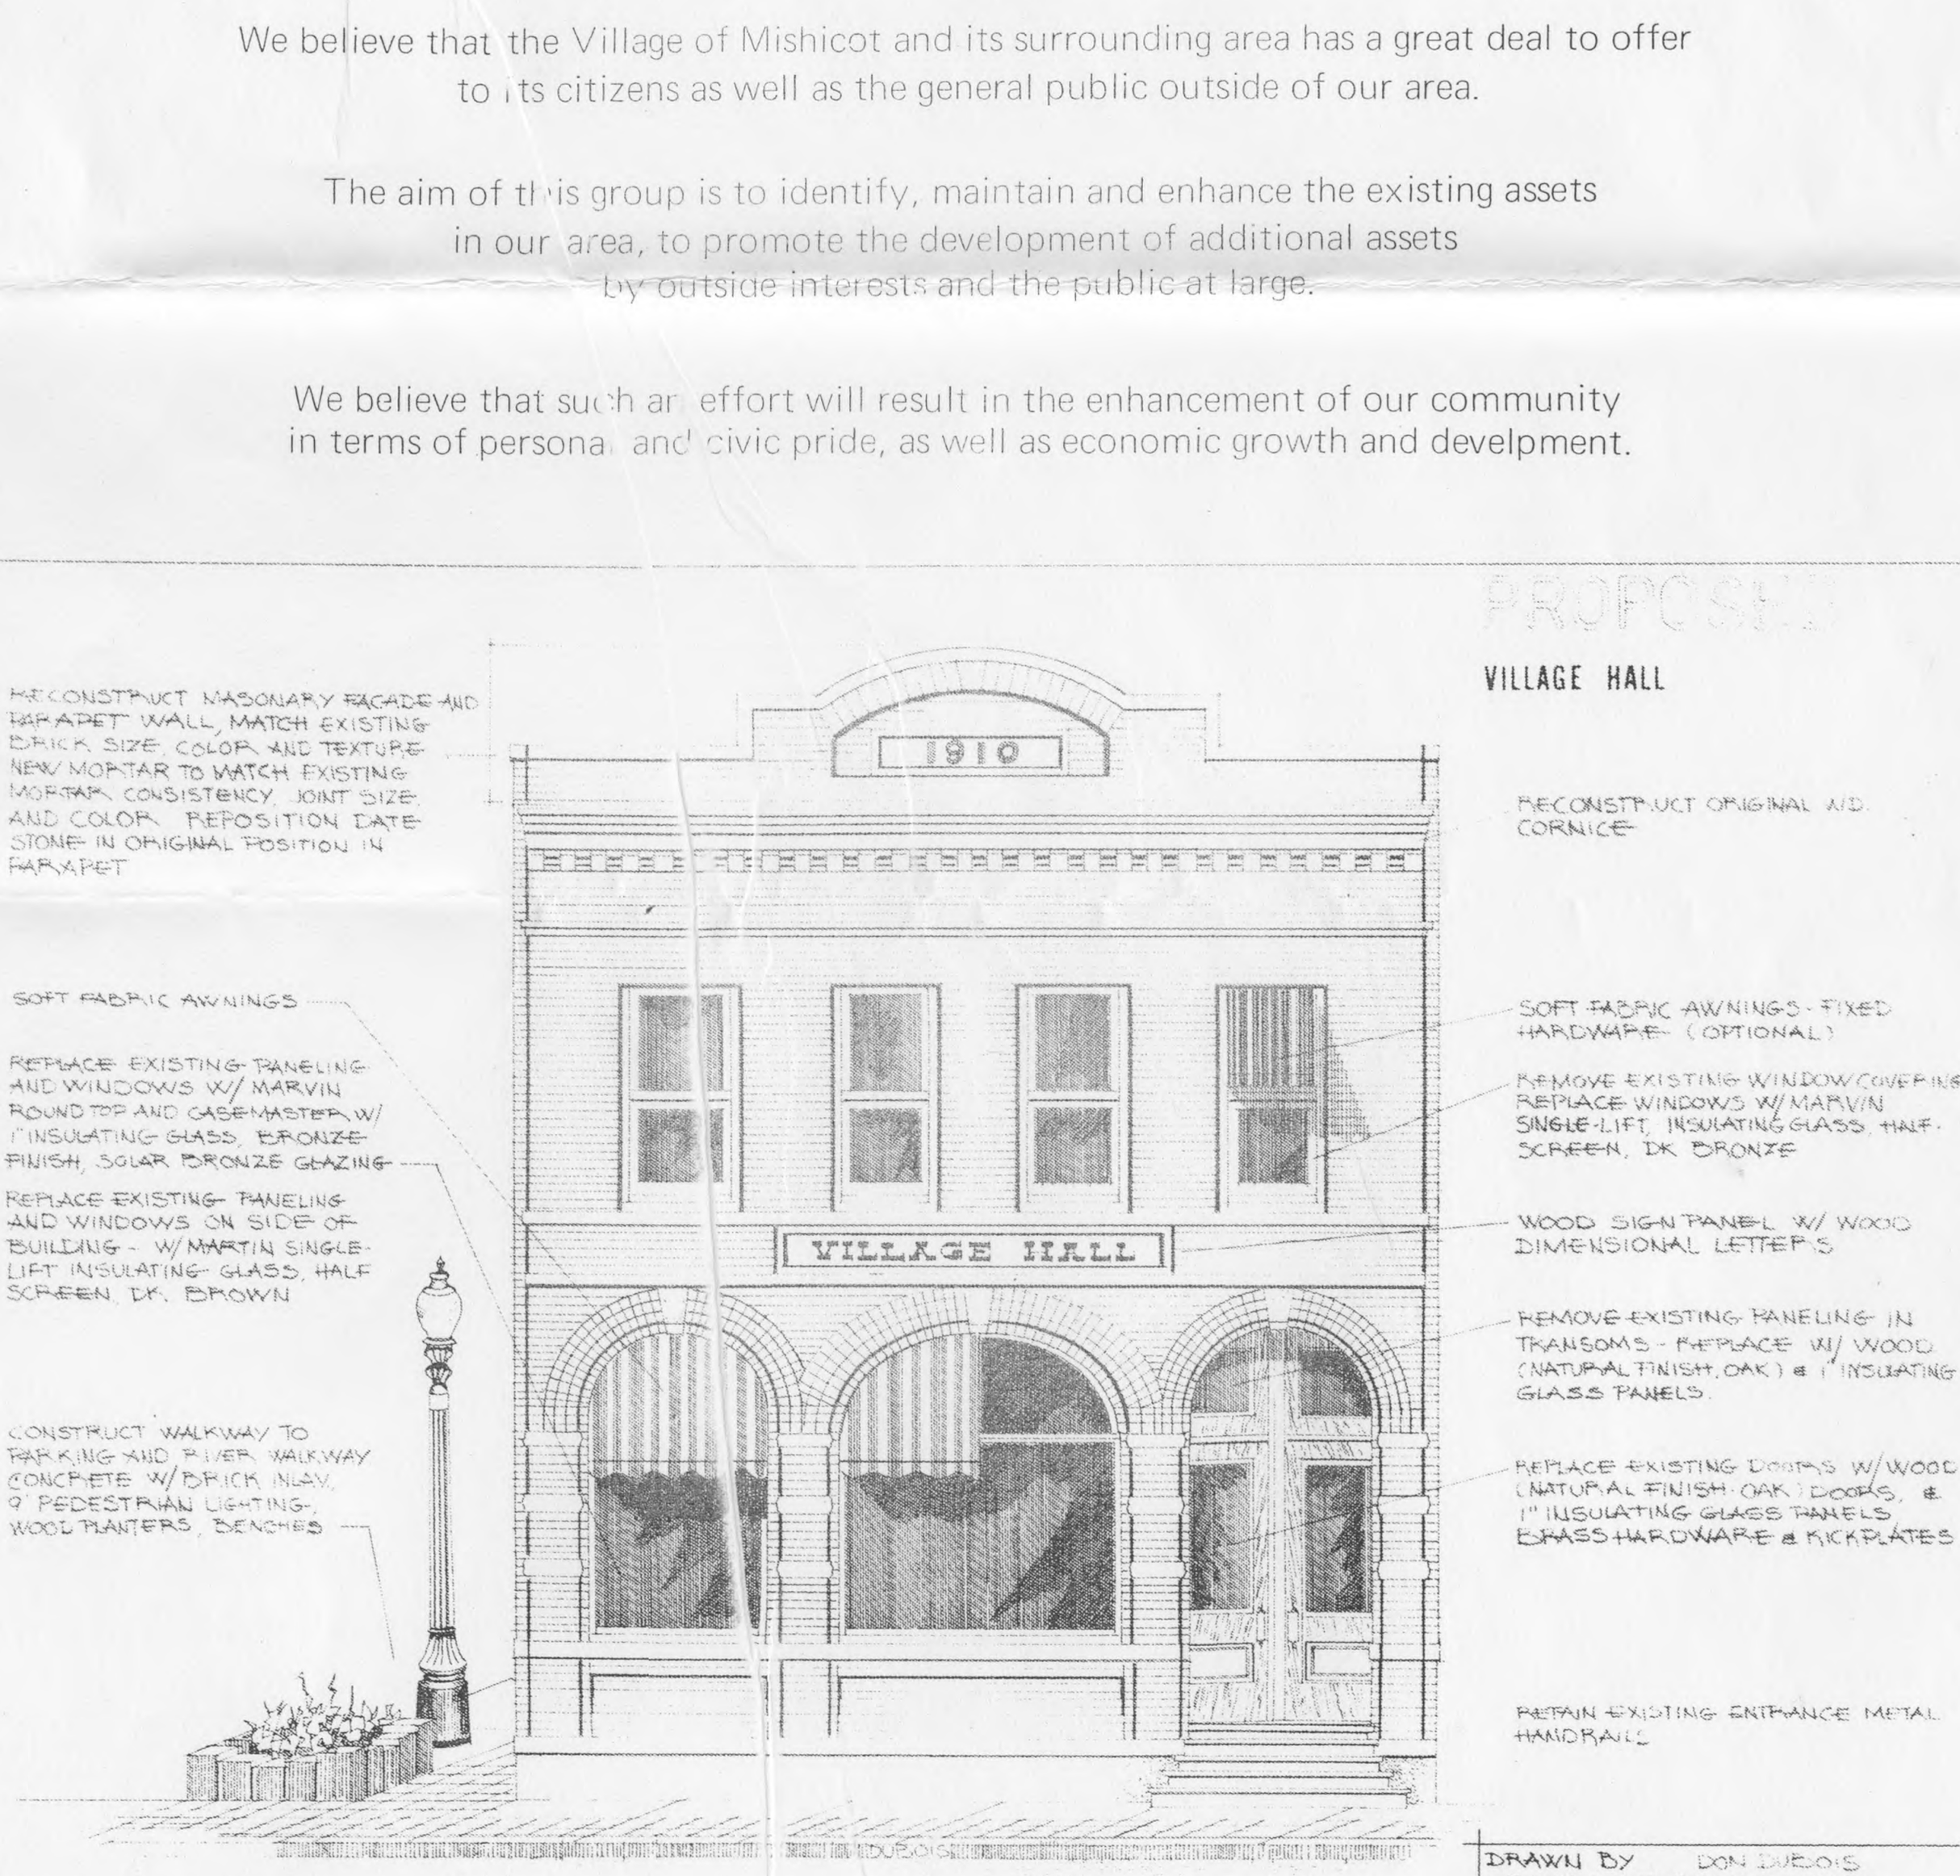

RECONSTRUCT MASONARY FACADE AND PARAPET WALL, MATCH EXISTING BRICK SIZE, COLOR AND TEXTURE NEW MORTAR TO MATCH EXISTING MORTAR CONSISTENCY, JOINT SIZE, AND COLOR. REPOSITION DATE STONE IN ORIGINAL POSITION IN PARAPET

SOFT FABRIC AWNINGS

REPLACE EXISTING PANELING AND WINDOWS W/ MARVIN ROUND TOP AND CASEMASTER W/ 1" INSULATING GLASS, BRONZE FINISH, SOLAR BRONZE GLAZING

REPLACE EXISTING PANELING AND WINDOWS ON SIDE OF BUILDING - W/ MARTIN SINGLE-LIFT INSULATING GLASS, HALF SCREEN, DK. BROWN

CONSTRUCT WALKWAY TO PARKING AND RIVER WALKWAY CONCRETE W/ BRICK INLAY, 9' PEDESTRIAN LIGHTING, WOOD PLANTERS, BENCHES

RECONSTRUCT ORIGINAL W/D. CORNICE

SOFT FABRIC AWNINGS - FIXED HARDWARE (OPTIONAL)

REMOVE EXISTING WINDOW COVERING - REPLACE WINDOWS W/ MARVIN SINGLE-LIFT, INSULATING GLASS, HALF-SCREEN, DK BRONZE

WOOD SIGN PANEL W/ WOOD DIMENSIONAL LETTERS

REMOVE EXISTING PANELING IN TRANSOMS - REPLACE W/ WOOD (NATURAL FINISH, OAK) & 1" INSULATING GLASS PANELS.

REPLACE EXISTING DOORS W/ WOOD (NATURAL FINISH OAK) DOORS, & 1" INSULATING GLASS PANELS BRASS HARDWARE & KICKPLATES

RETAIN EXISTING ENTRANCE METAL HANDRAILS

DRAWN BY DON DUBOIS
DATE : © 1986 D.G DUBOIS

Drawing used with the permission of the artist.